




Jalan Kinrara 5a
Jalan BK 5/2
Jalan BK 5/1
Jeero Zerol
Cafe Nasi Dagang Asli Terengganu
Jalan BK 5/3
Greens Grv Leader Sdn Bhd
Masjid Bandar Kinrara
Basteng Enterprise
Jalan BK 5/4
Jalan BK 5/6
Jalan BK 5/6
Jalan BK 5/6
Jalan BK 5/5
Jalan BK 5/7
Icely Puchong Aiskrim Potong
Aiskrim
Jalan BK 4/2
Jalan BK 4/3
Jalan Kinrara 5
Jalan BK 5/3
Jalan BK 5/5a
Jalan BK 5/7
Jalan BK 5/7b
DT Copier Sdn. Bhd
Kedai Fotokopi
DriveNOW Motors Malaysia
Penjual Kereta
7-11 Seksyen 4 Bandar Kinrara
Gedung Mudah Beli
Fitness consultant
Ditutup sementara
Mypetshop
DIN SATAY
Jalan BK 5/2
Jalan BK 5/2
Jalan BK 5/2
TAPAK CADANGAN
Fresh Coconut Stand/Stall
Jalan BK 5/9
Jalan BK 5/9
Jalan BK 5/9
Jalan Kinrara 5
6b


Ditutup sementara
Mypetshop
Jalan BK 5/2
Jalan BK 5/2
Jalan BK 5/2
Jalan BK 5/2
Lovely Pastels Enterprise
Ditutup sementara
Jalan Kinrara 5
Jalan BK 5/9
Jalan BK 5/9
Jalan BK 5/9
Jalan BK 5/10
Fast Works & Maintenance
Jalan BK 5/10a
Jalan BK 5/10a
Bandar Kinrara 5 Playground
XS PERFECT DRINK By HARQIS EMPIRE
Jalan BK 5/11
Jalan BK 5/10b
Jalan BK 5/10d
Eaziee Spice
Kedai Rempah Ratus
BagsEZ
Ditutup sementara
Wang Car Decor Accessories Shop
Kedai Alat Ganti Kenderaan
Jalan Kinrara 5
Jalan BK 5/11
Jalan BK 5/10b
Jalan BK 5/11c
TAPAK CADANGAN
Jalan Kinrara 5
Jalan BK 5/11
Jalan BK 5/11b
Jalan BK 5/10
Jalan BK 5/11a
Jalan BK 5/8
Jalan BK 5/11
Jalan BK 5/11


Airport Taxi
Balai Masyarakat Tmn Kinrara
Biddar Enterprise
Ditutup sementara
Asse Technologies Sdn. Bhd.
GMTA Asia
Jalan TK 2/1e
Taska Maz Ceria
JUN SELECT BATTERY & TYRE
Andeli Malaysia Sdn Bhd
Jalan TK 2/1b
Jalan TK 1/14
Jalan Taman Kinrara
Jalan Taman Kinrara
Taman Kinrara Seksyen 2
Summer Ritz Sdn. Bhd
Jalan TK 2/1
Jalan TK 2/1
AA Mini Farm
Tadika Tanjung Polka Dot
RestKey Gaming Store
Kedai Permainan Video
9teen9tys
Kedai Pakaian Wanita
Jalan TK 2/7
Jalan TK 2/2
Jalan TK 1/13
Jalan TK 1/8
Jalan TK 1/8
Taman Kinrara Seksyen 2 Playground & Park
G' System Interior & Decorator
Saravanan Veerappan & Co
TAPAK CADANGAN
Jalan TK 1/9
Jalan TK 1/9
Eien MA Marketing
KC Yap Car Service & Air-Cond Centre
Vanity Designs
Jalan TK 2/9
Kedai Motosikal Y.K
Hong Lap Car Auto Accessories Tinted Shop
Jalan TK 2/8
Jalan TK 1/13
Jalan TK 2/10
Jalan TK 2/10
Jalan TK 2/10
Professional Mathematics Tuition
Sang Aqua
Annescakesmith Bake
Jalan TK 2/11
Jalan TK 2/11
Jalan TK 2/11
First Care
MK SAREN Mart

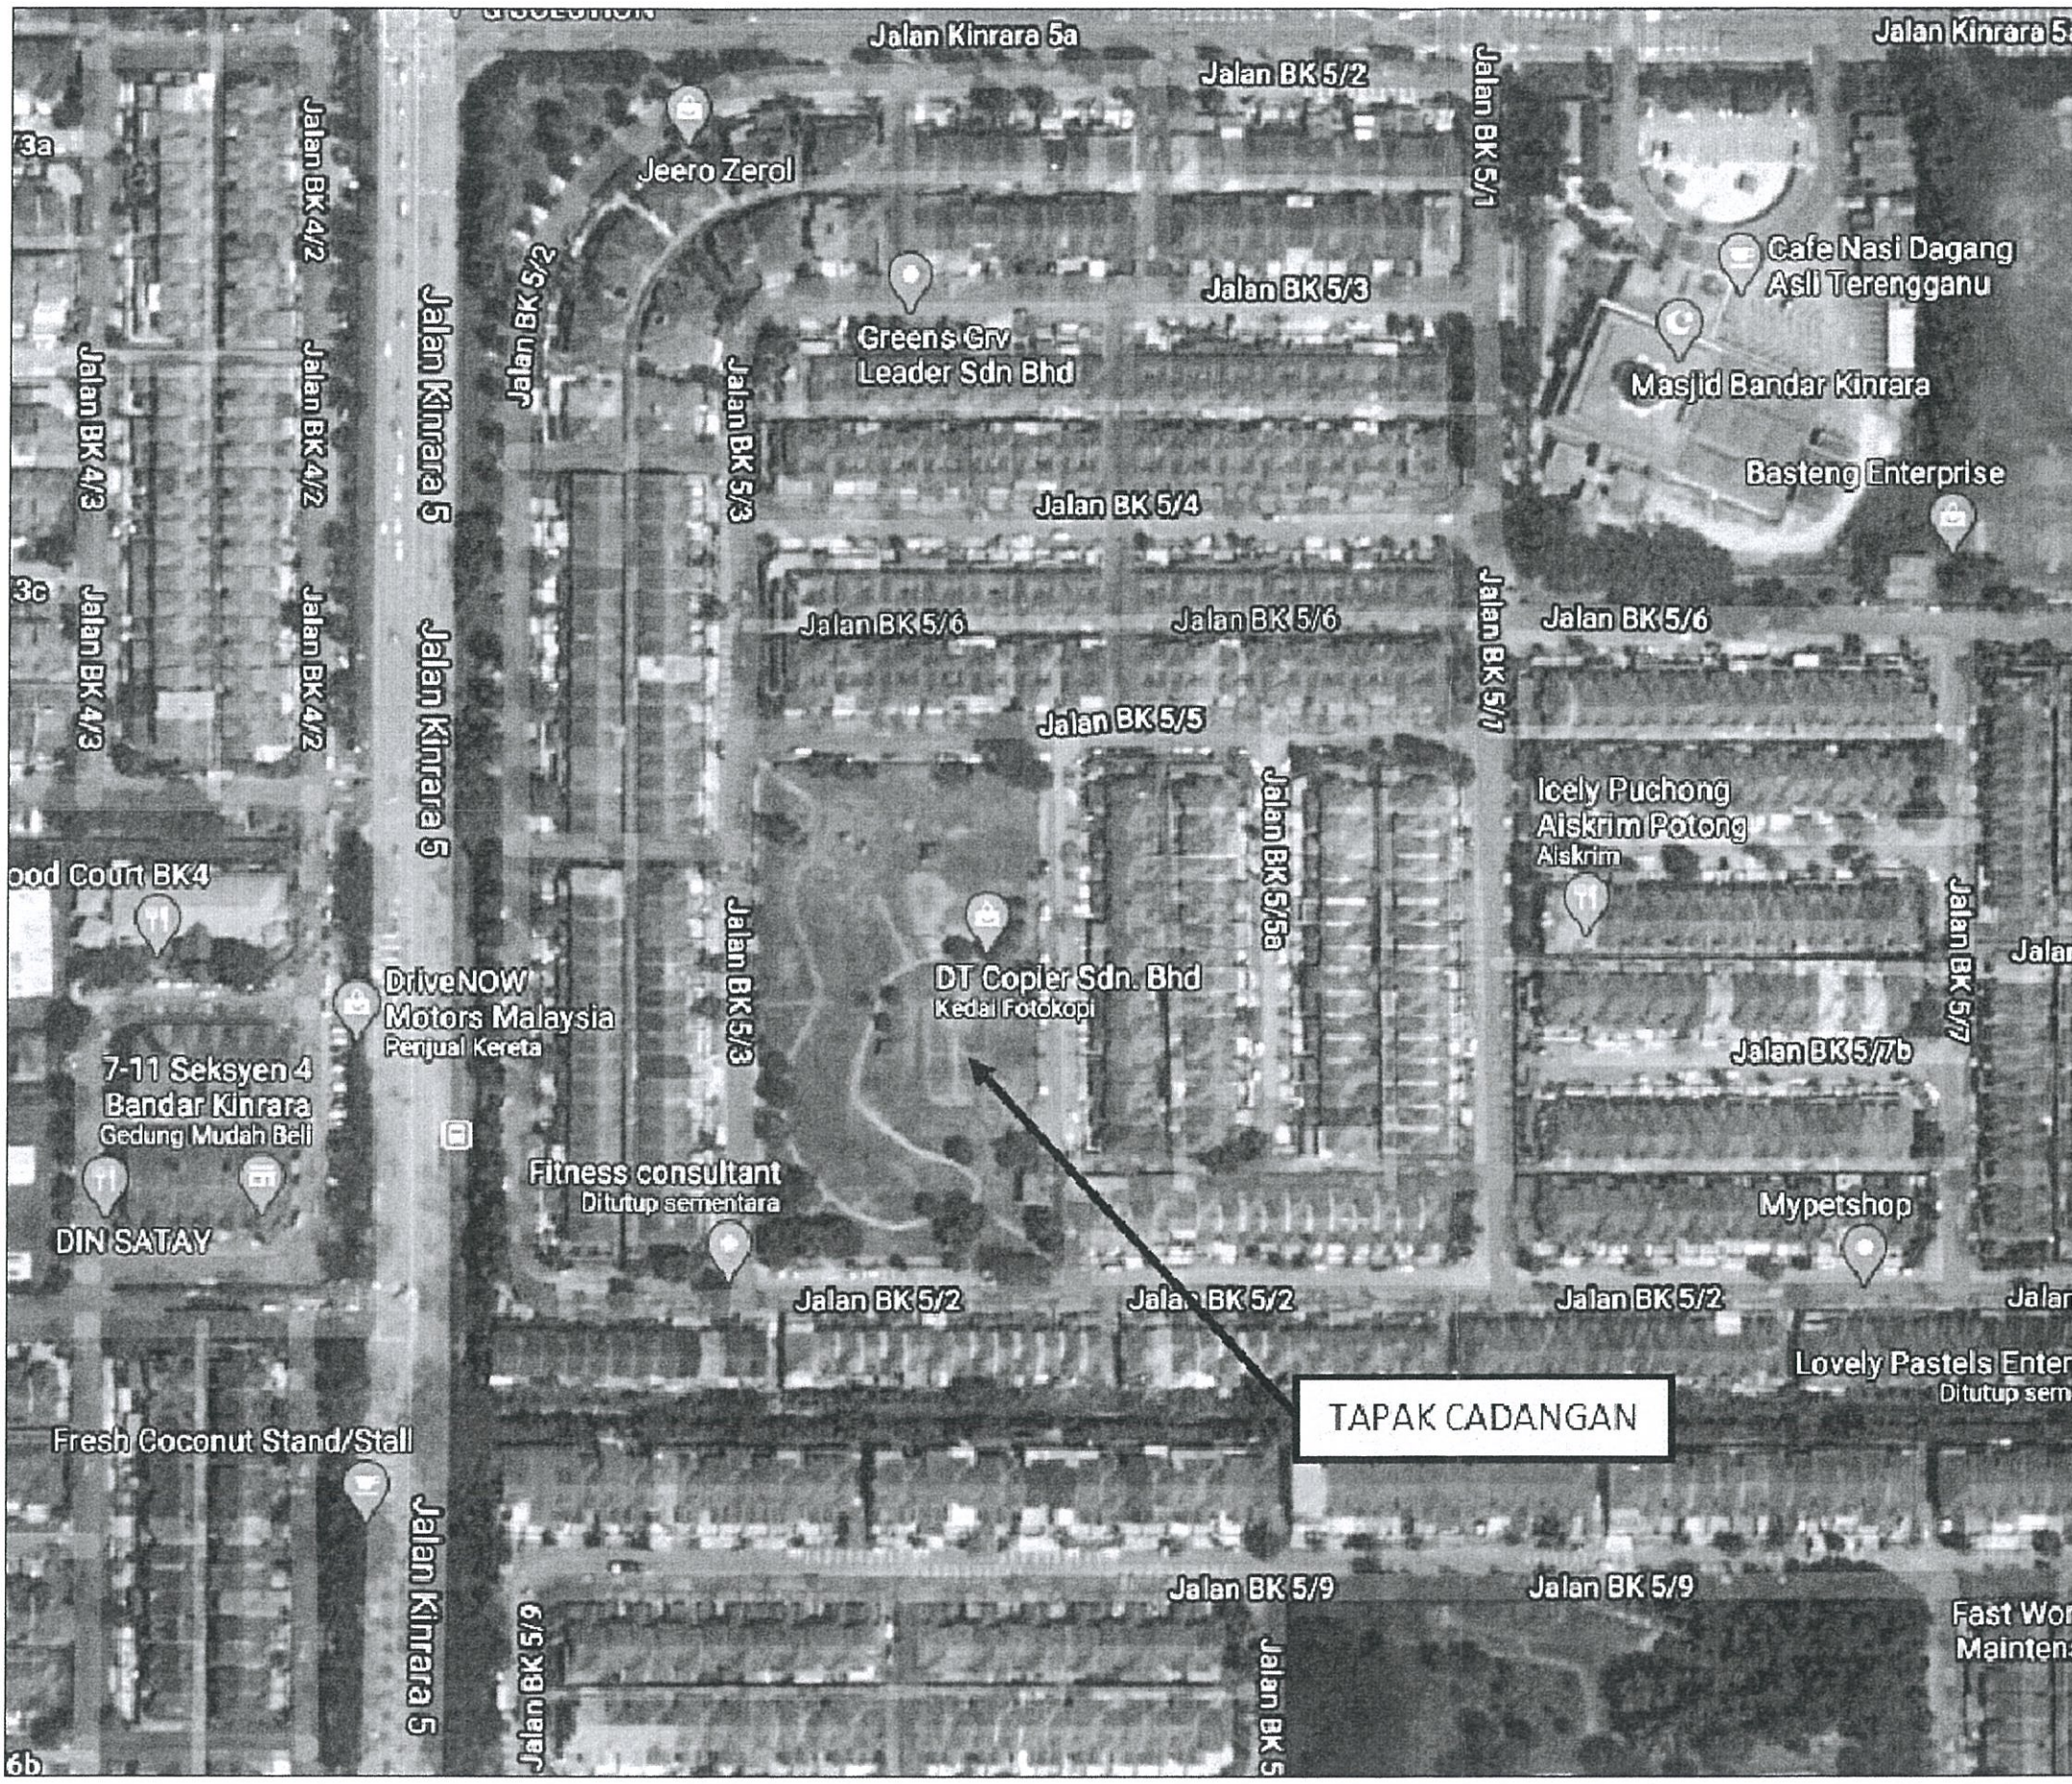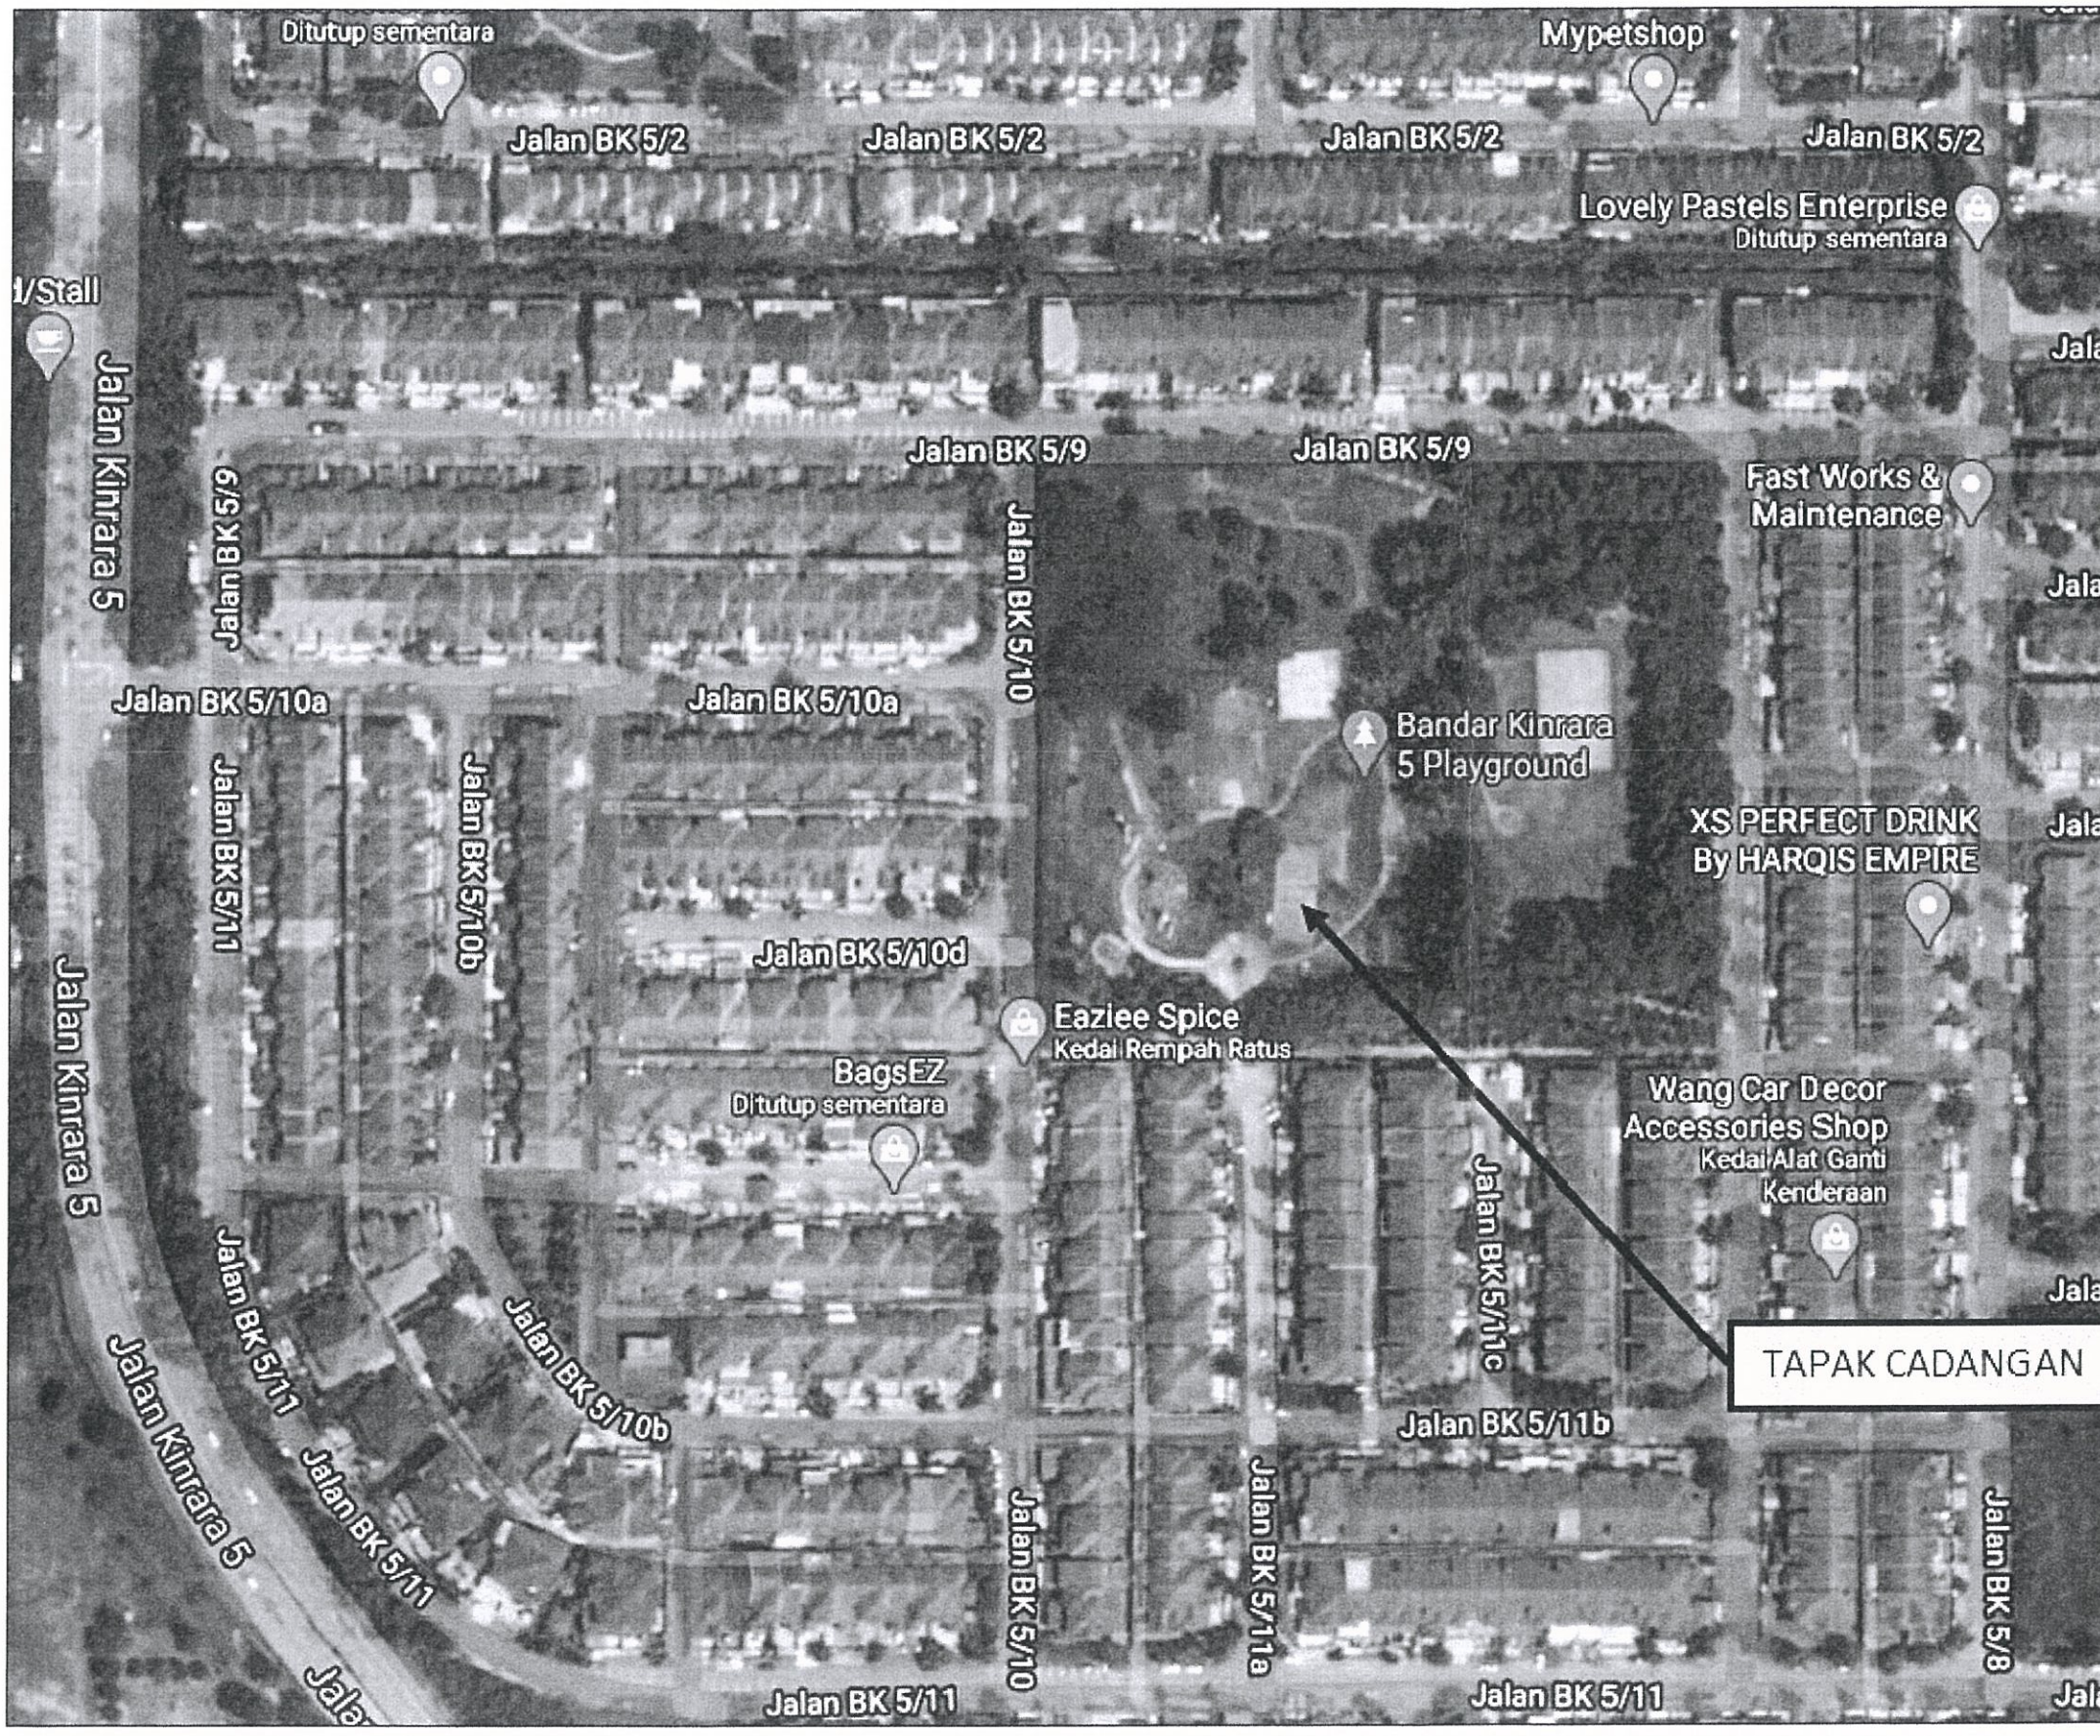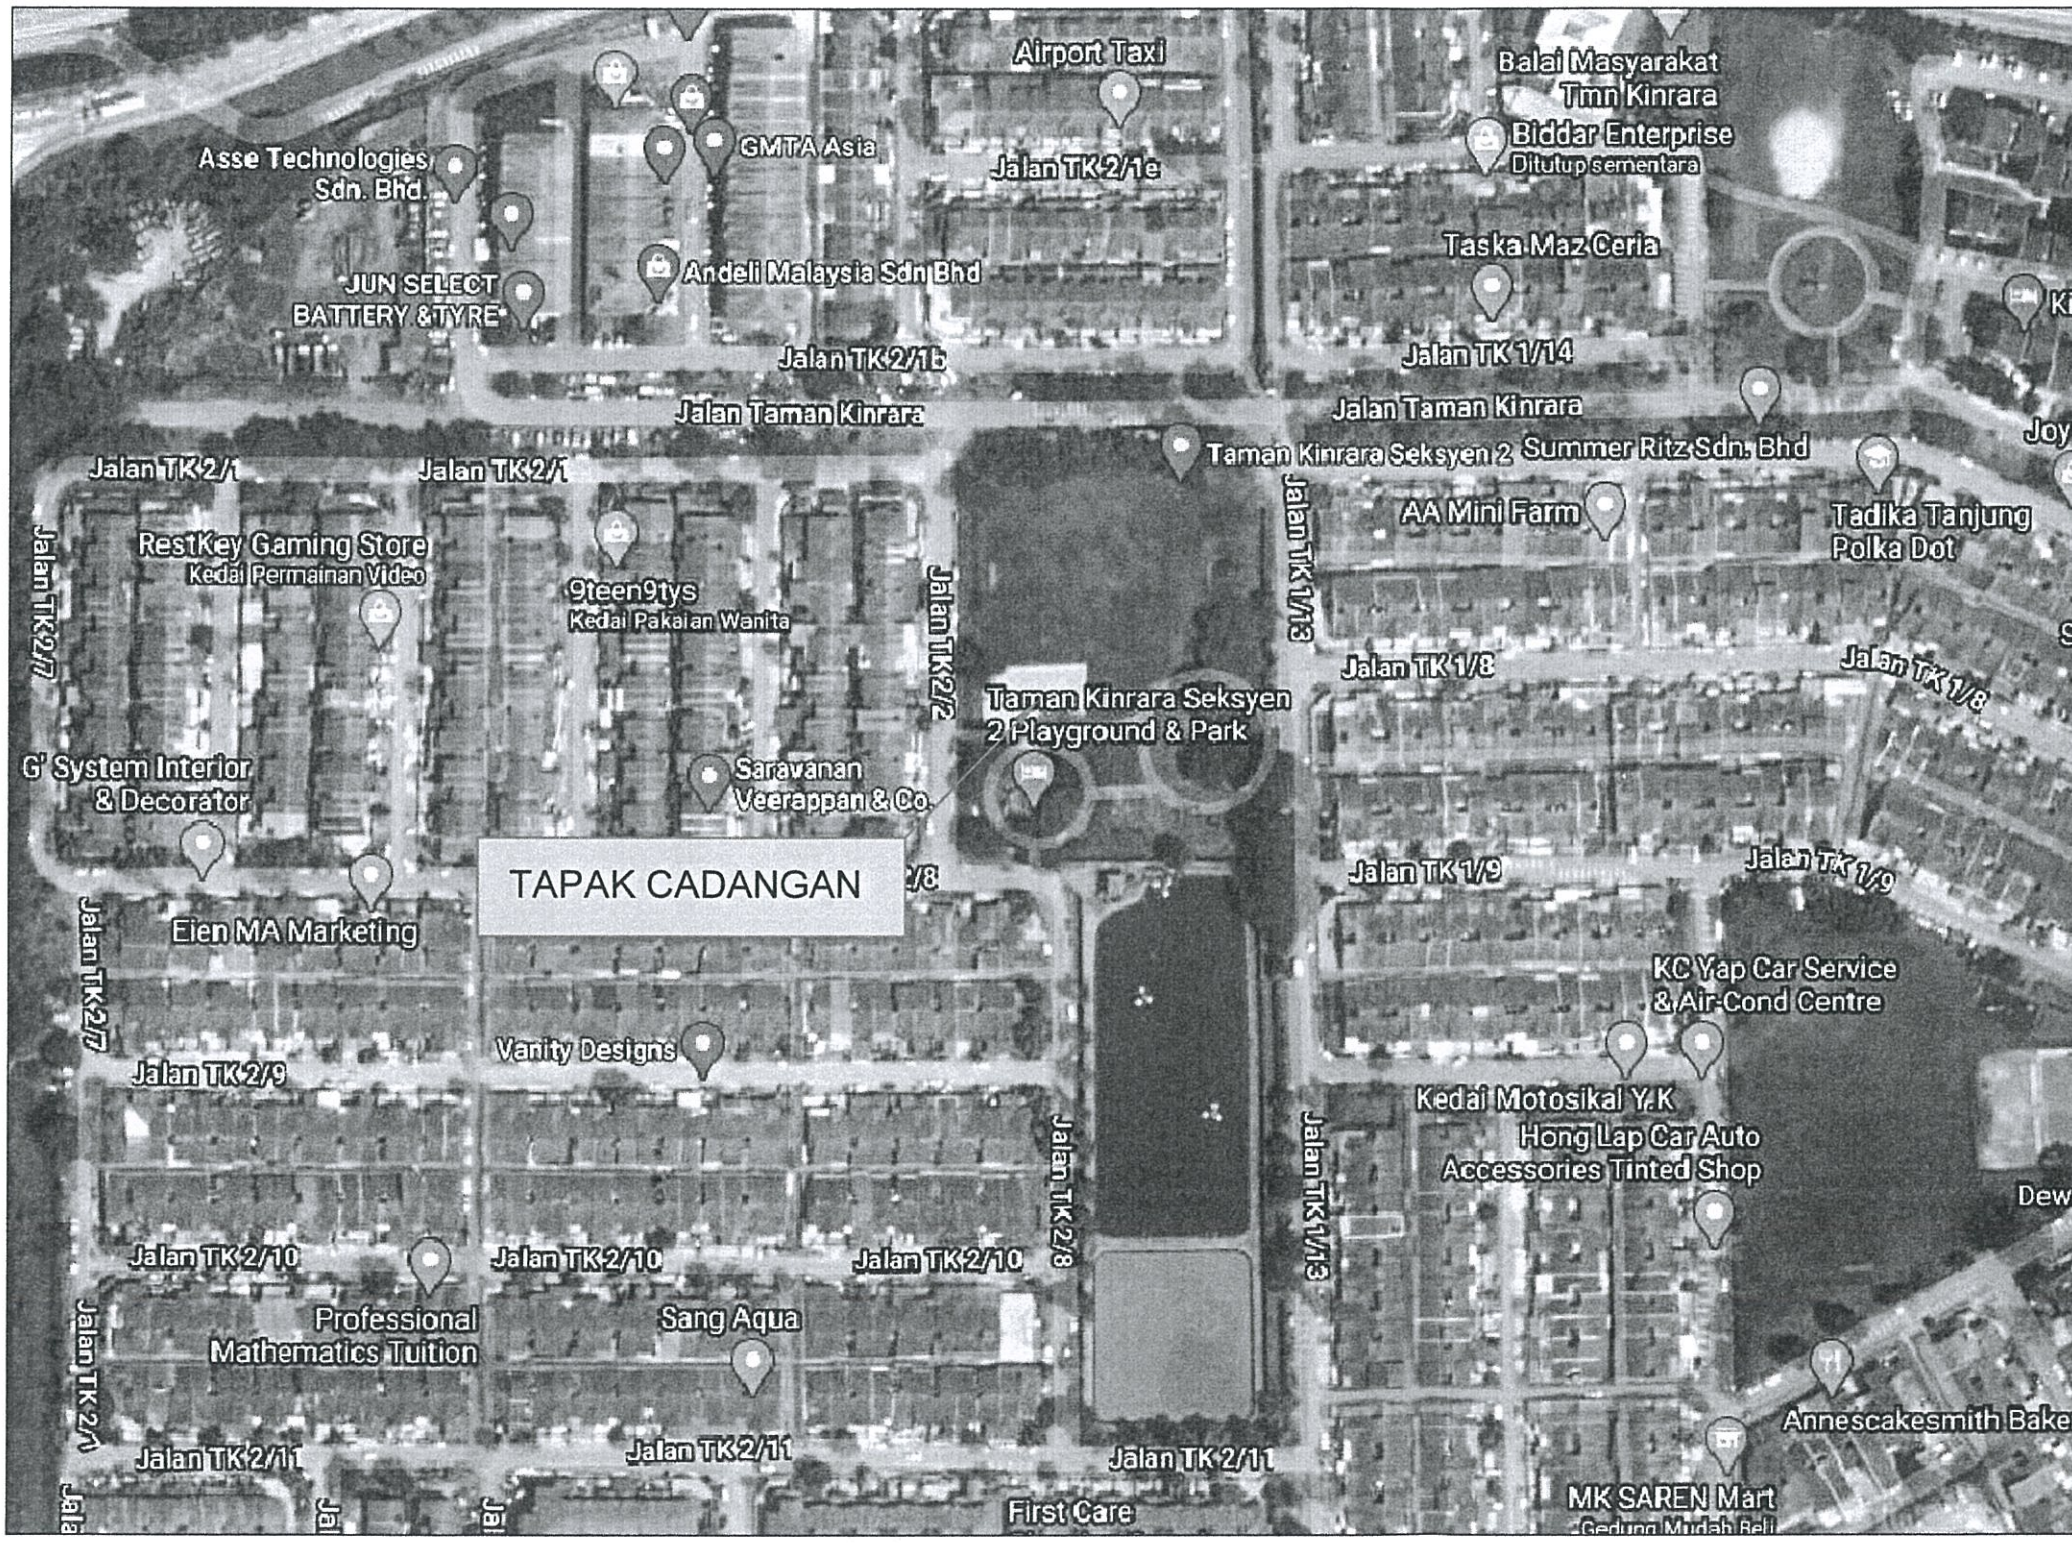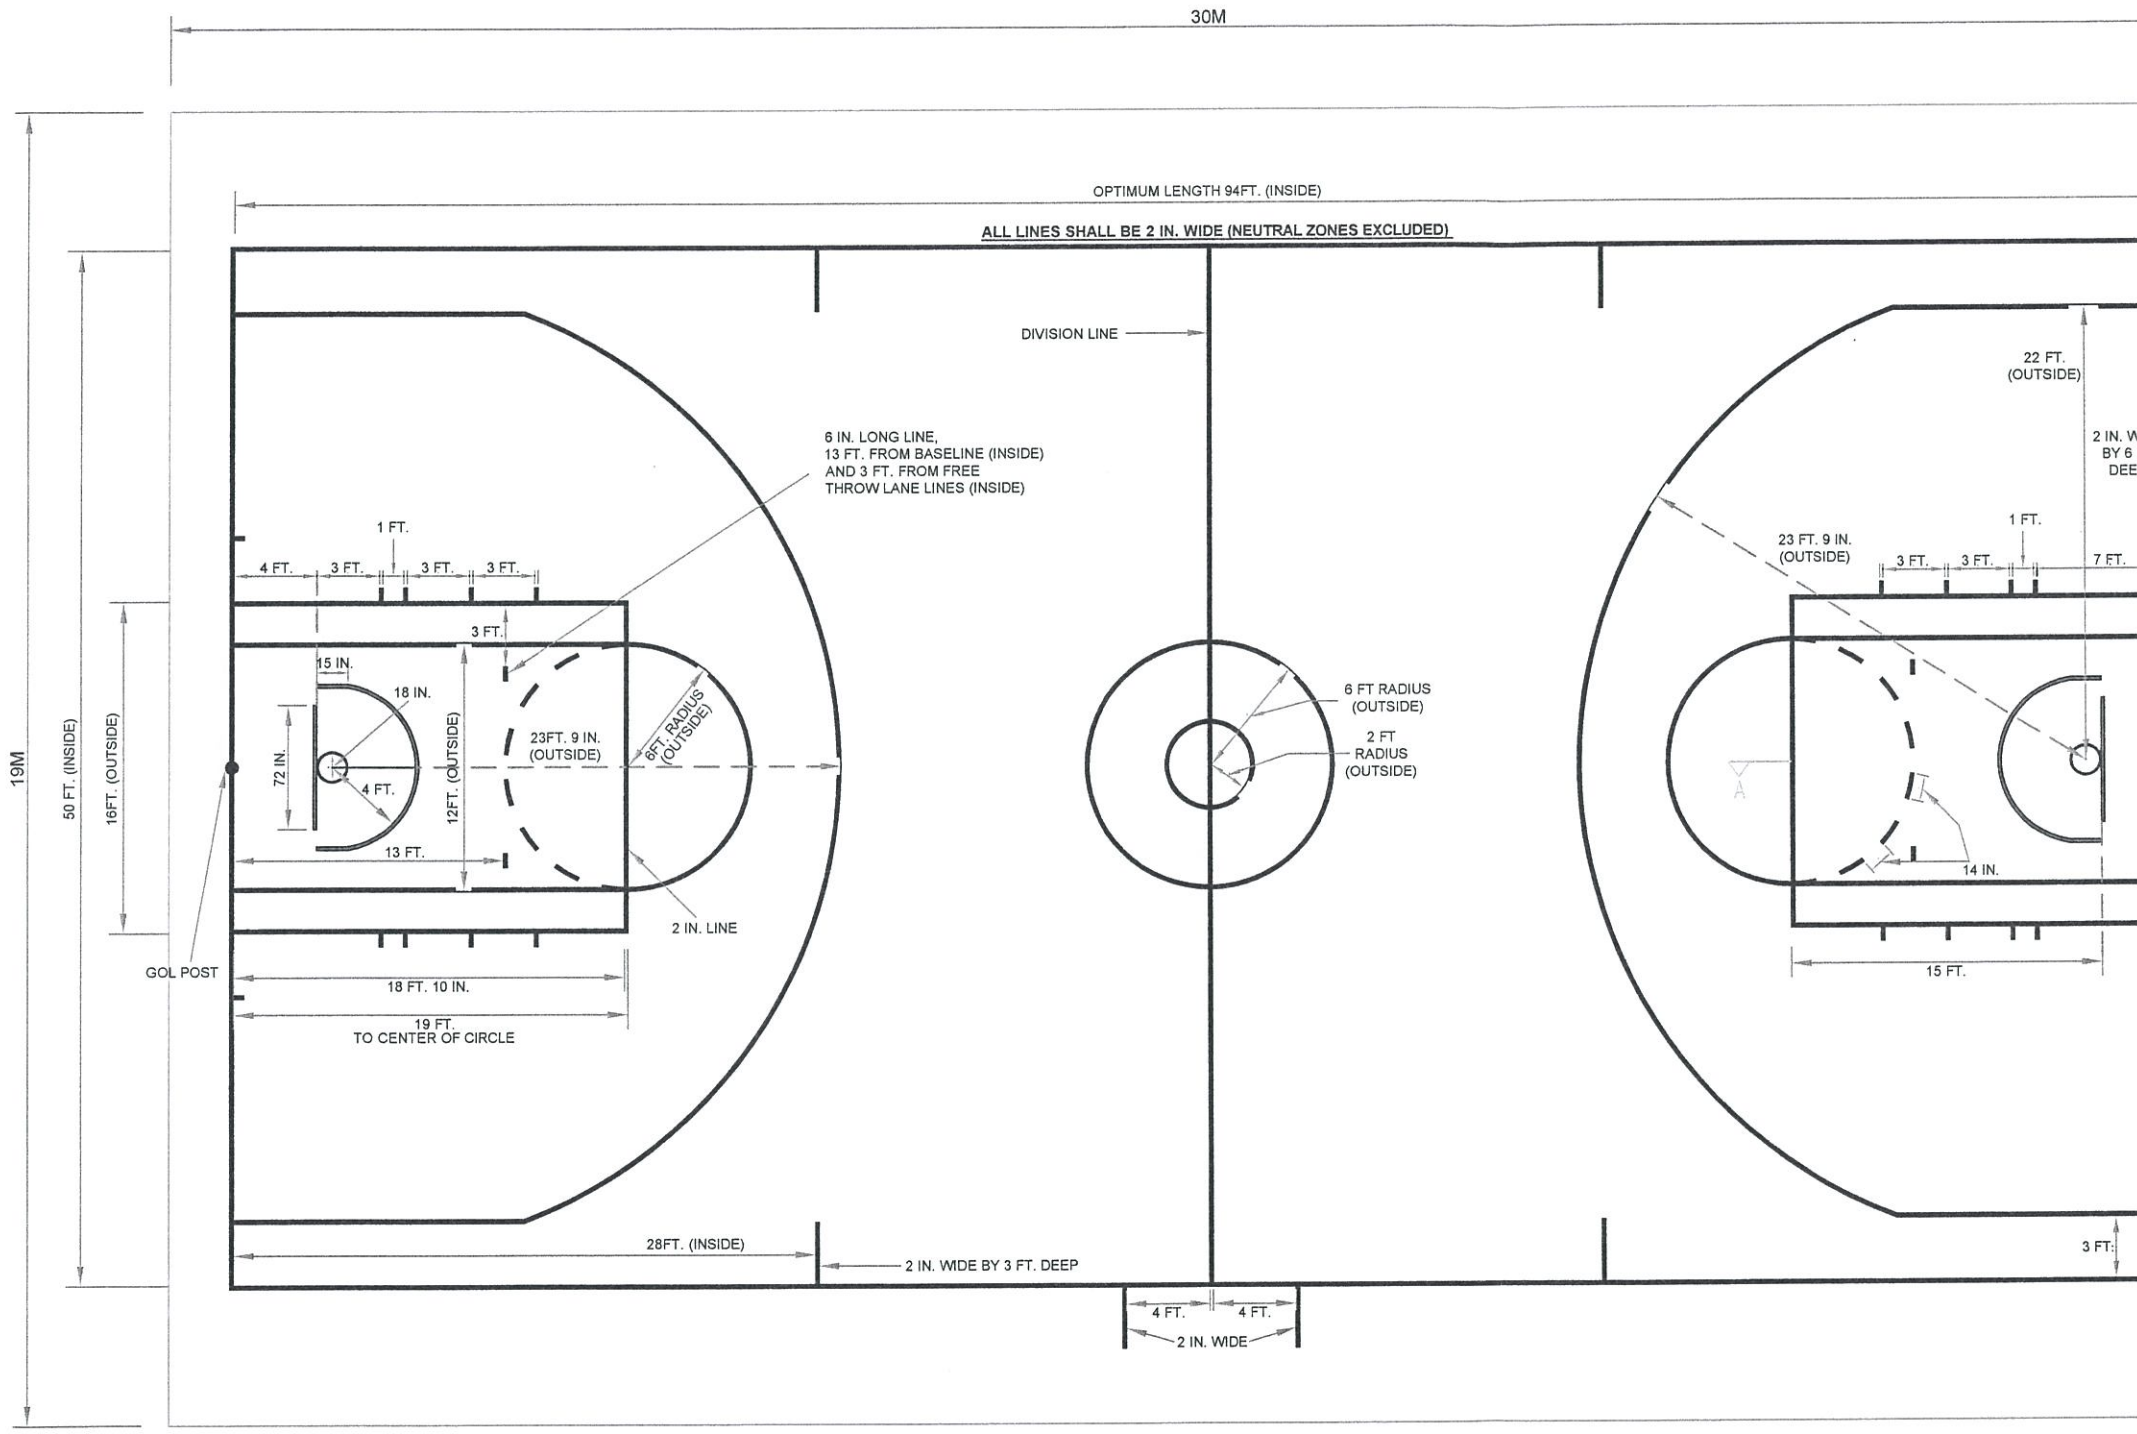


PELAN GELANGGANG BOLA KERANJANG (JALAN BK 5/5B & 5/10, BANDAR KINRAR


skala 1 : 115

NOTES :


1. WIDTH OF SIGNBOARD SHALL BE FIXED AT 3
2. HEIGHT OF TOP PIECE CARRYING THE LOGO OF DEPARTMENT SHALL BE FIXED AT 900m
3. HEIGHTS OF OTHER BOARDS SHALL BE MOD NECESSARY.
4. BOARD NOT APPLICABLE SHALL BE OMITTE
5. SHAPE AND COLOUR SCHEME OF LOGO SH SUBJECT TO S.O.S APPROVAL.
6. ALL LETTERINGS SHALL BE BLACK ON WHIT
7. ALL TIMBER SHALL BE OF GRADE B CLASSIF M.T.I.B STRENGTH GROUP.
8. ALL DIMENSION IN mm.

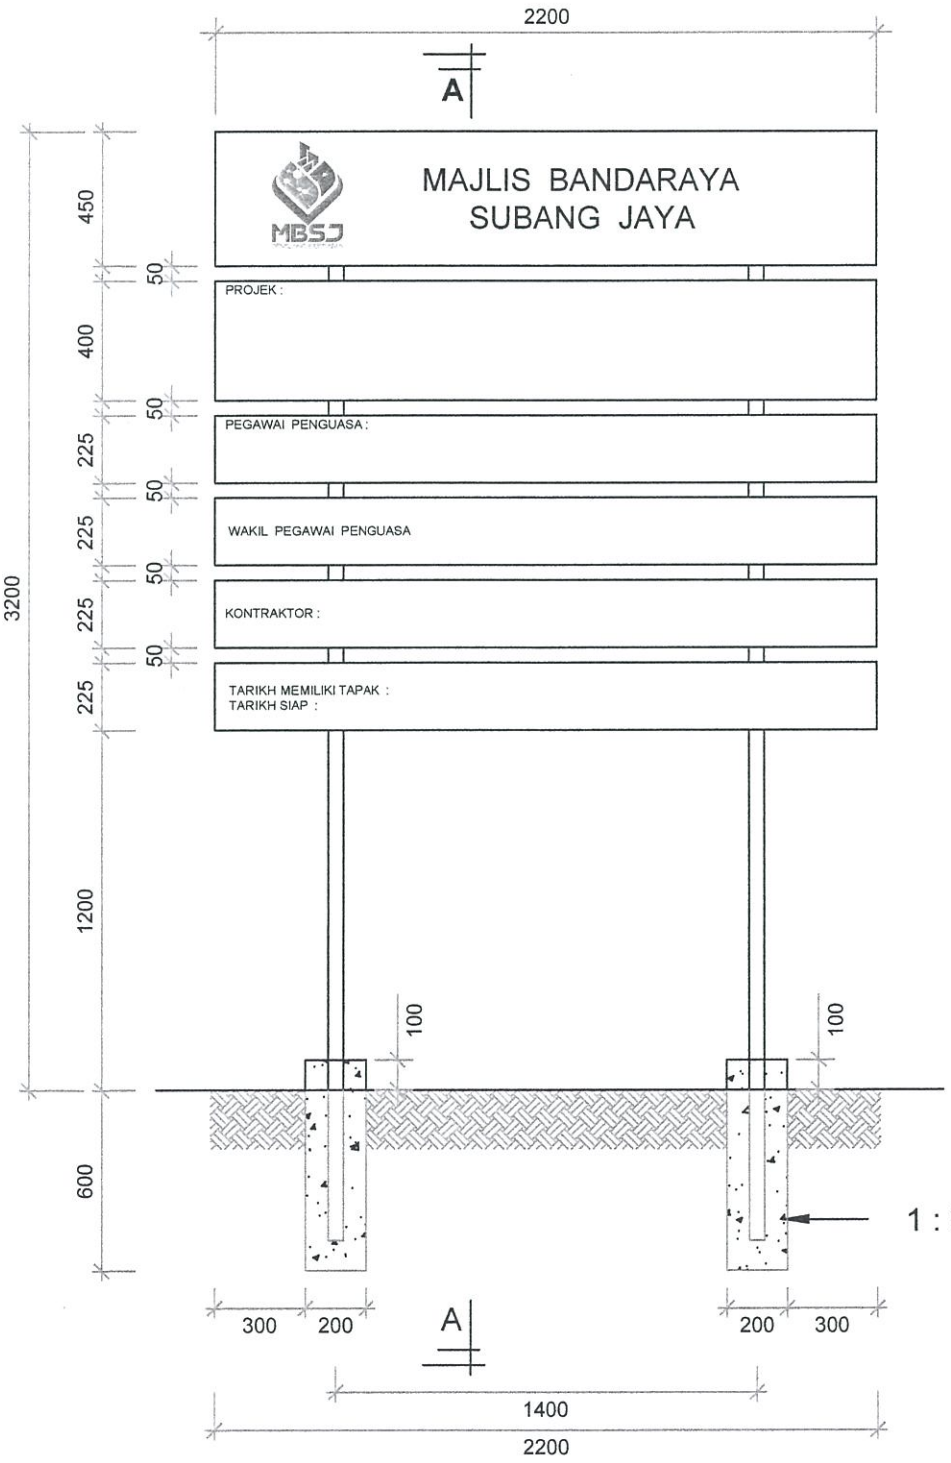

PROJECT SIGNBOARD

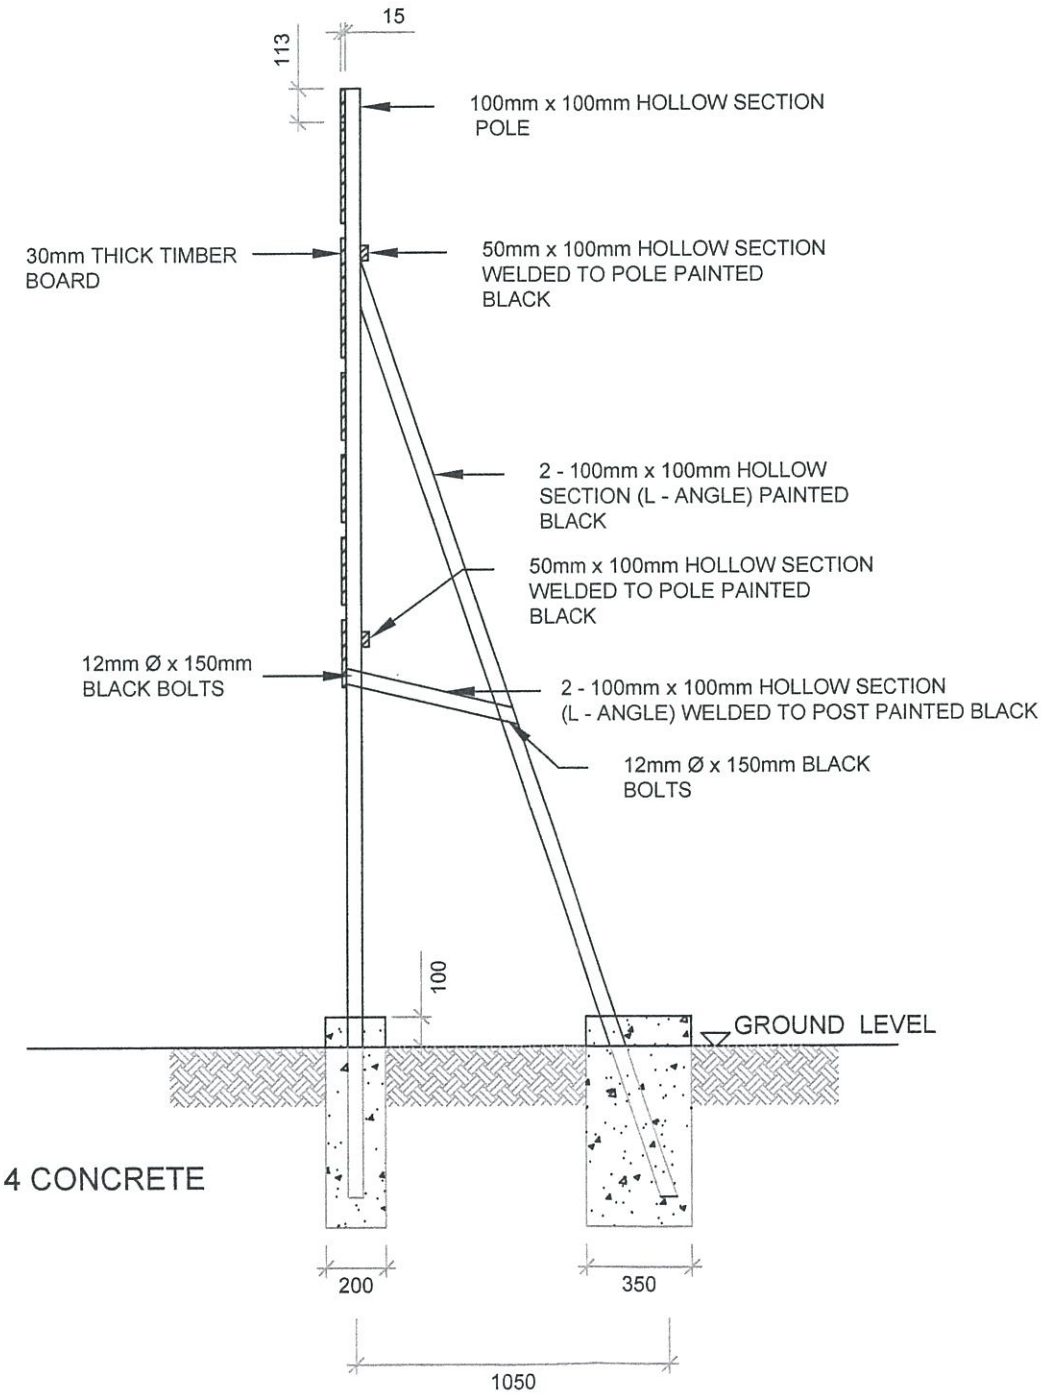



SECTION A - A

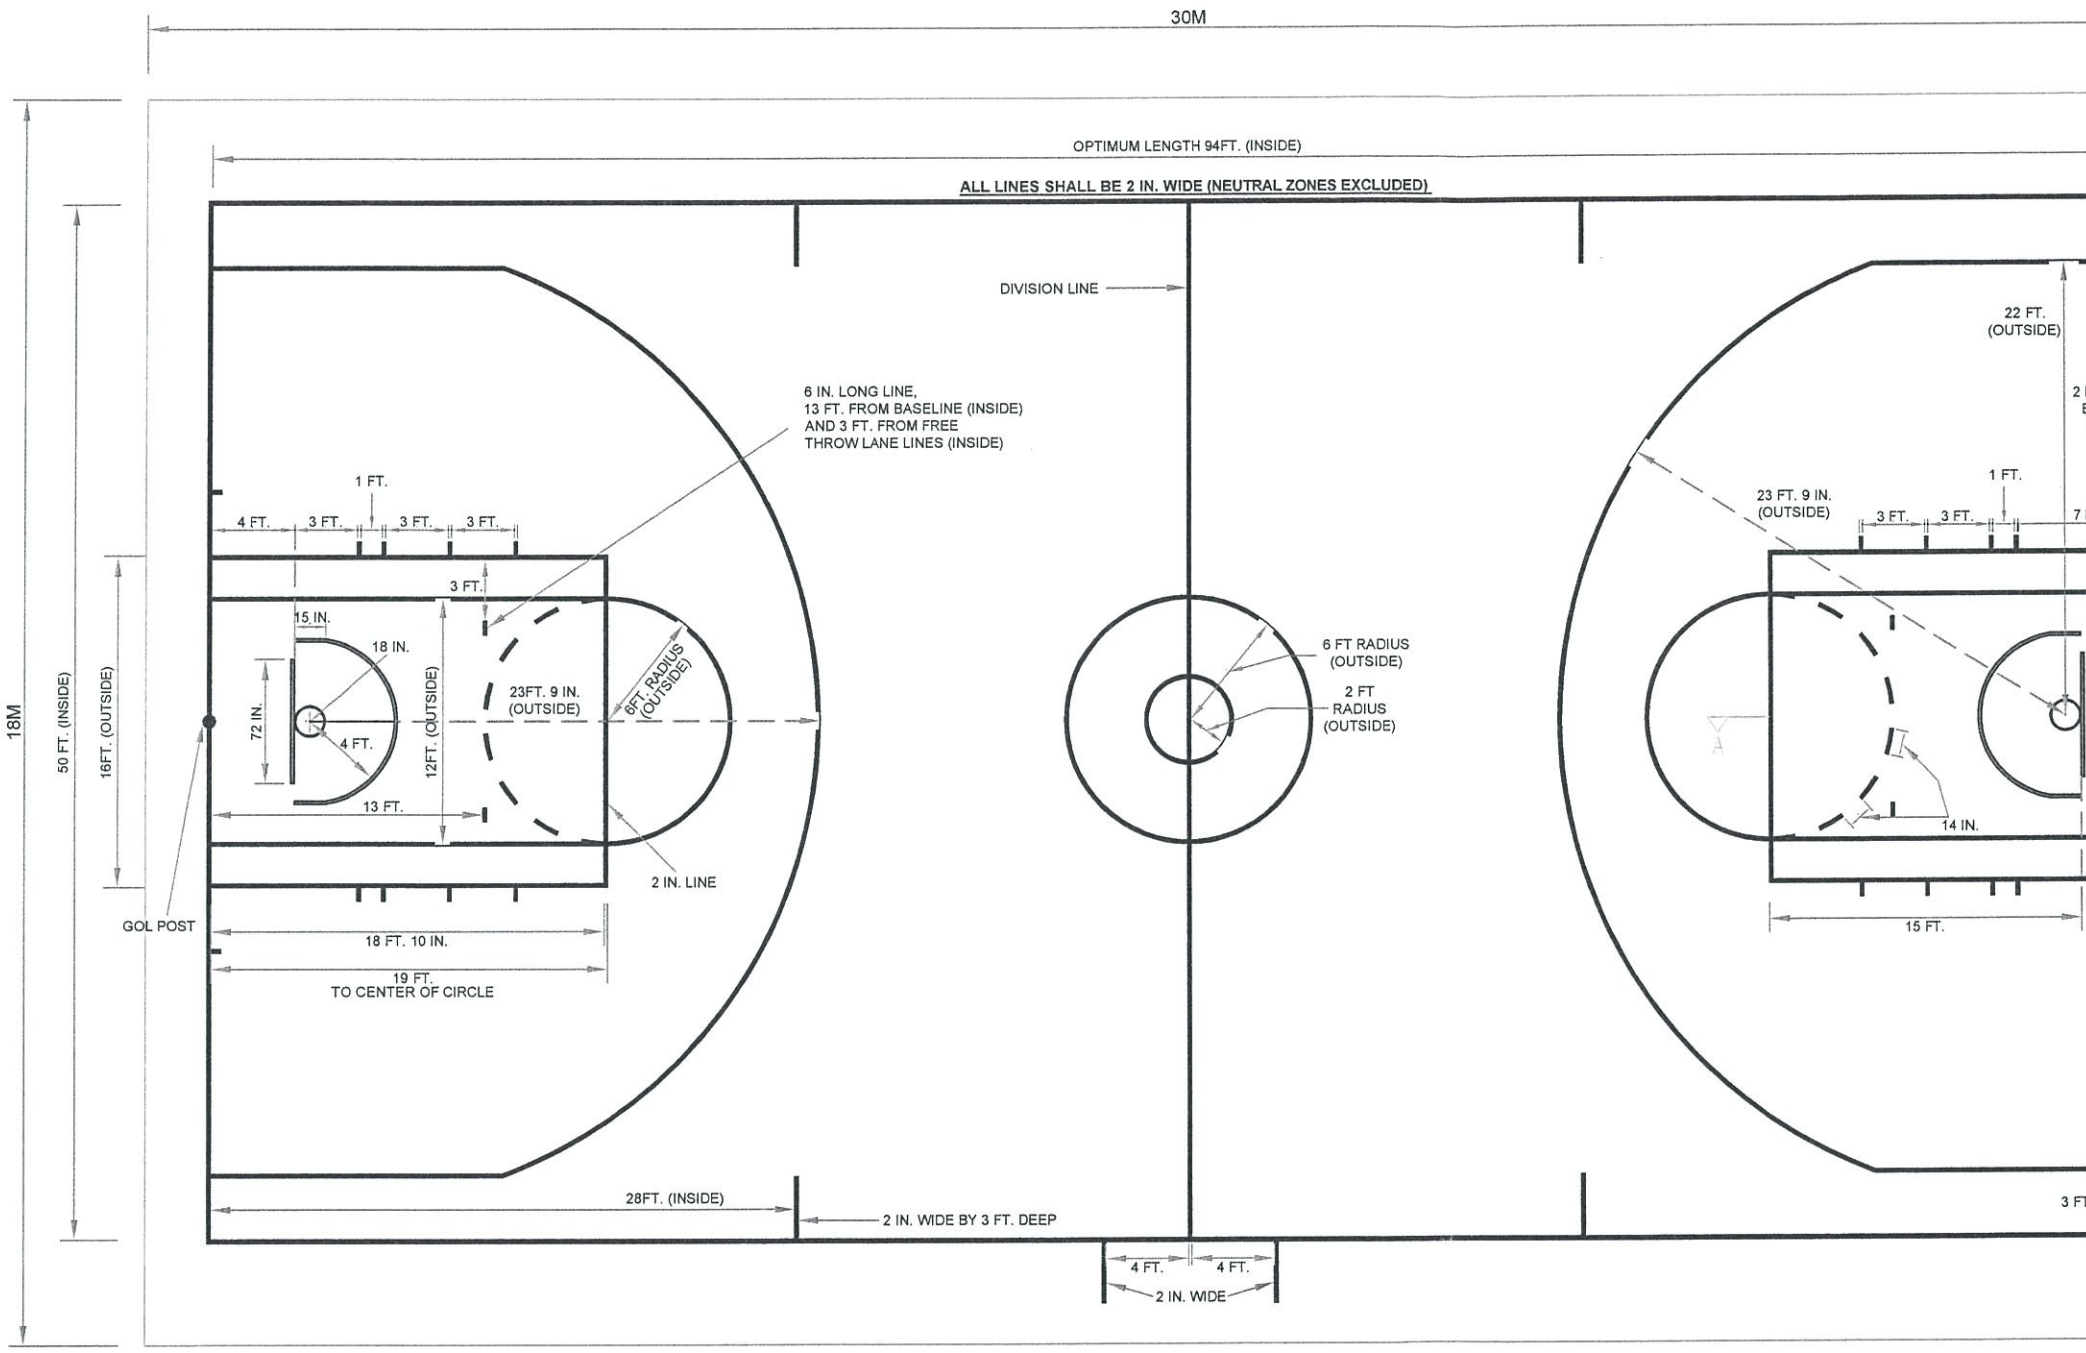

PELAN GELANGGANG BOLA KERANJANG (JALAN TK 2/2, TAMAN KINRARA


skala 1 : 115

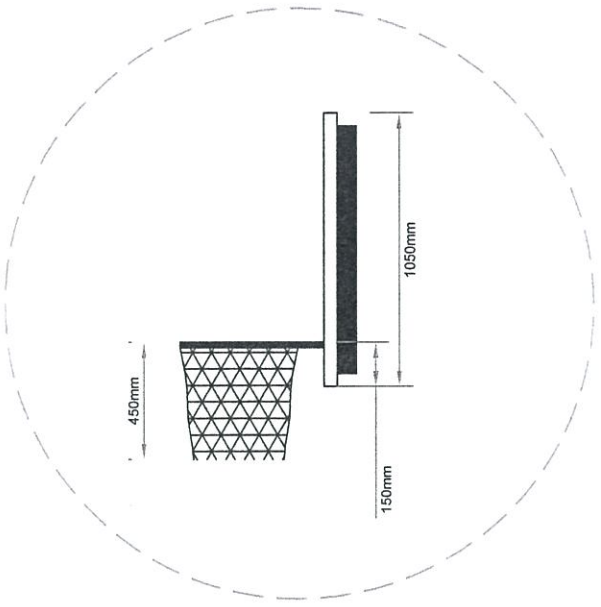

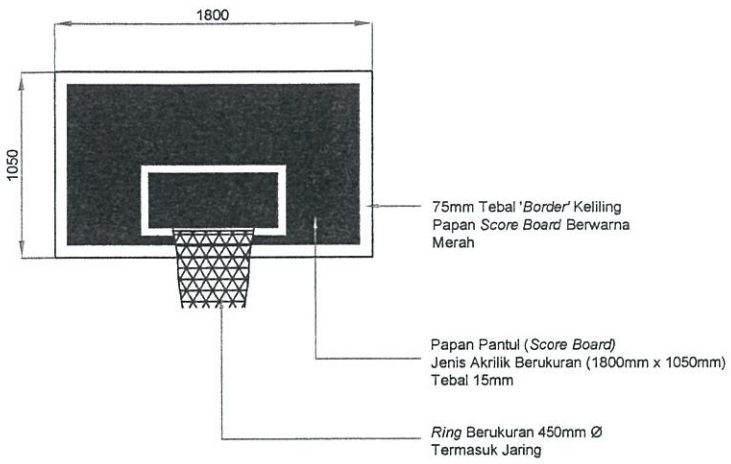


JARING

TIDAK BERSKALA

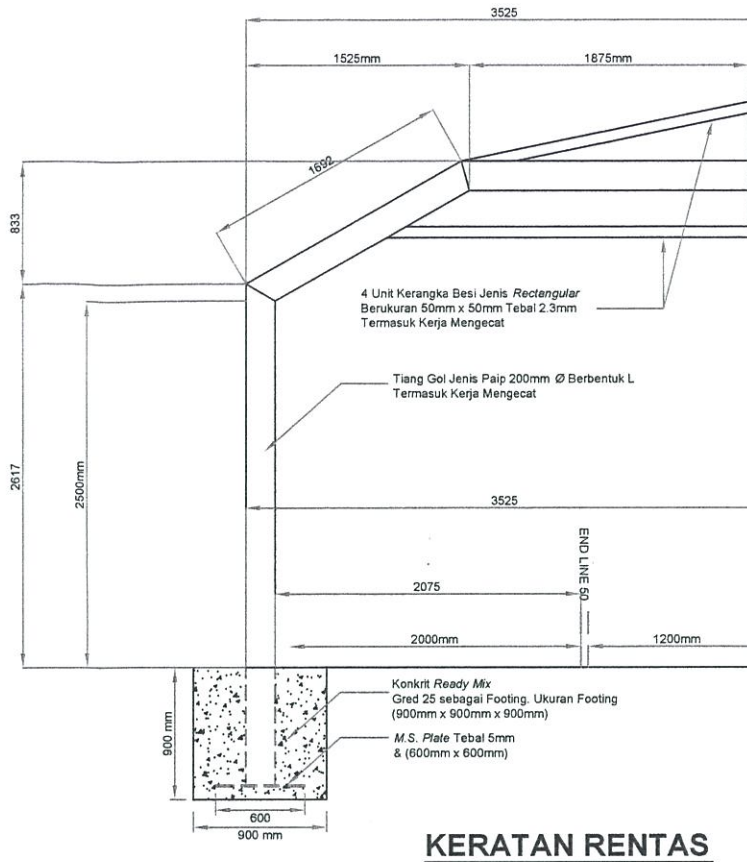


KERATAN RENTAS

TIDAK BERSKALA

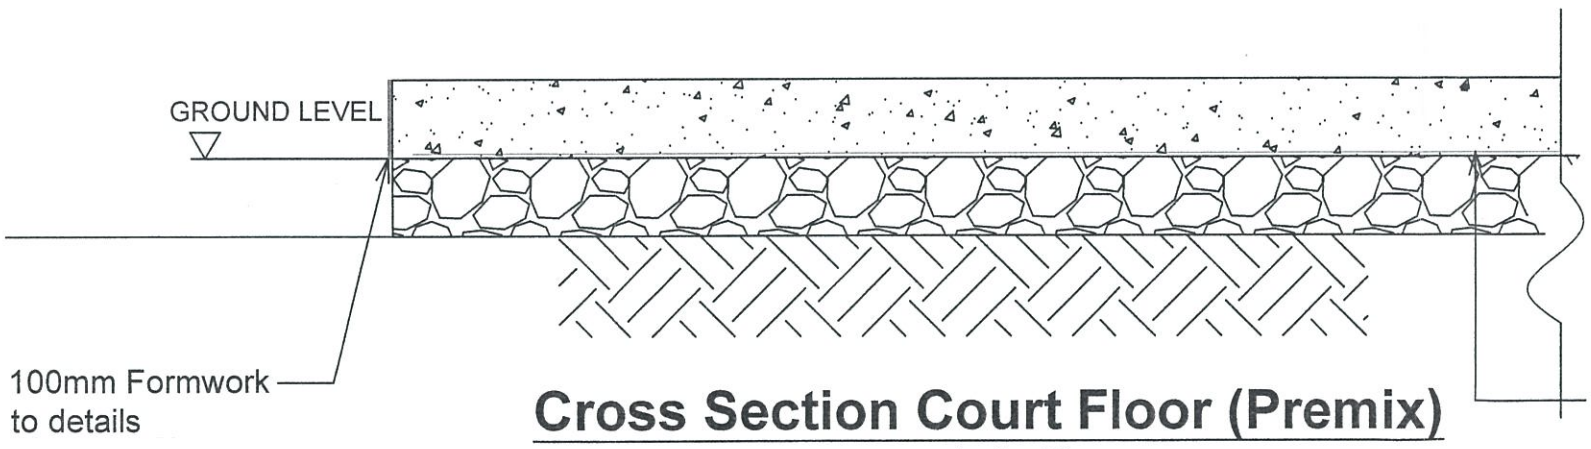

Cross Section Court Floor (Premix)

scale 1 : 10

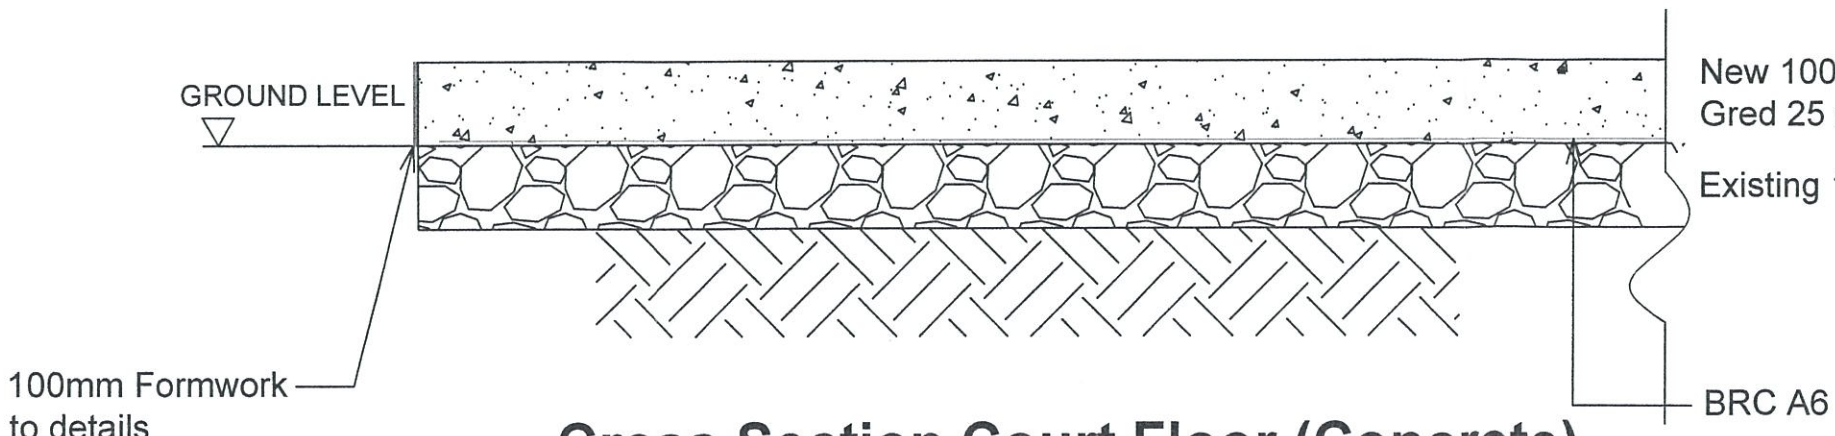

Cross Section Court Floor (Concrete)

scale 1 : 10